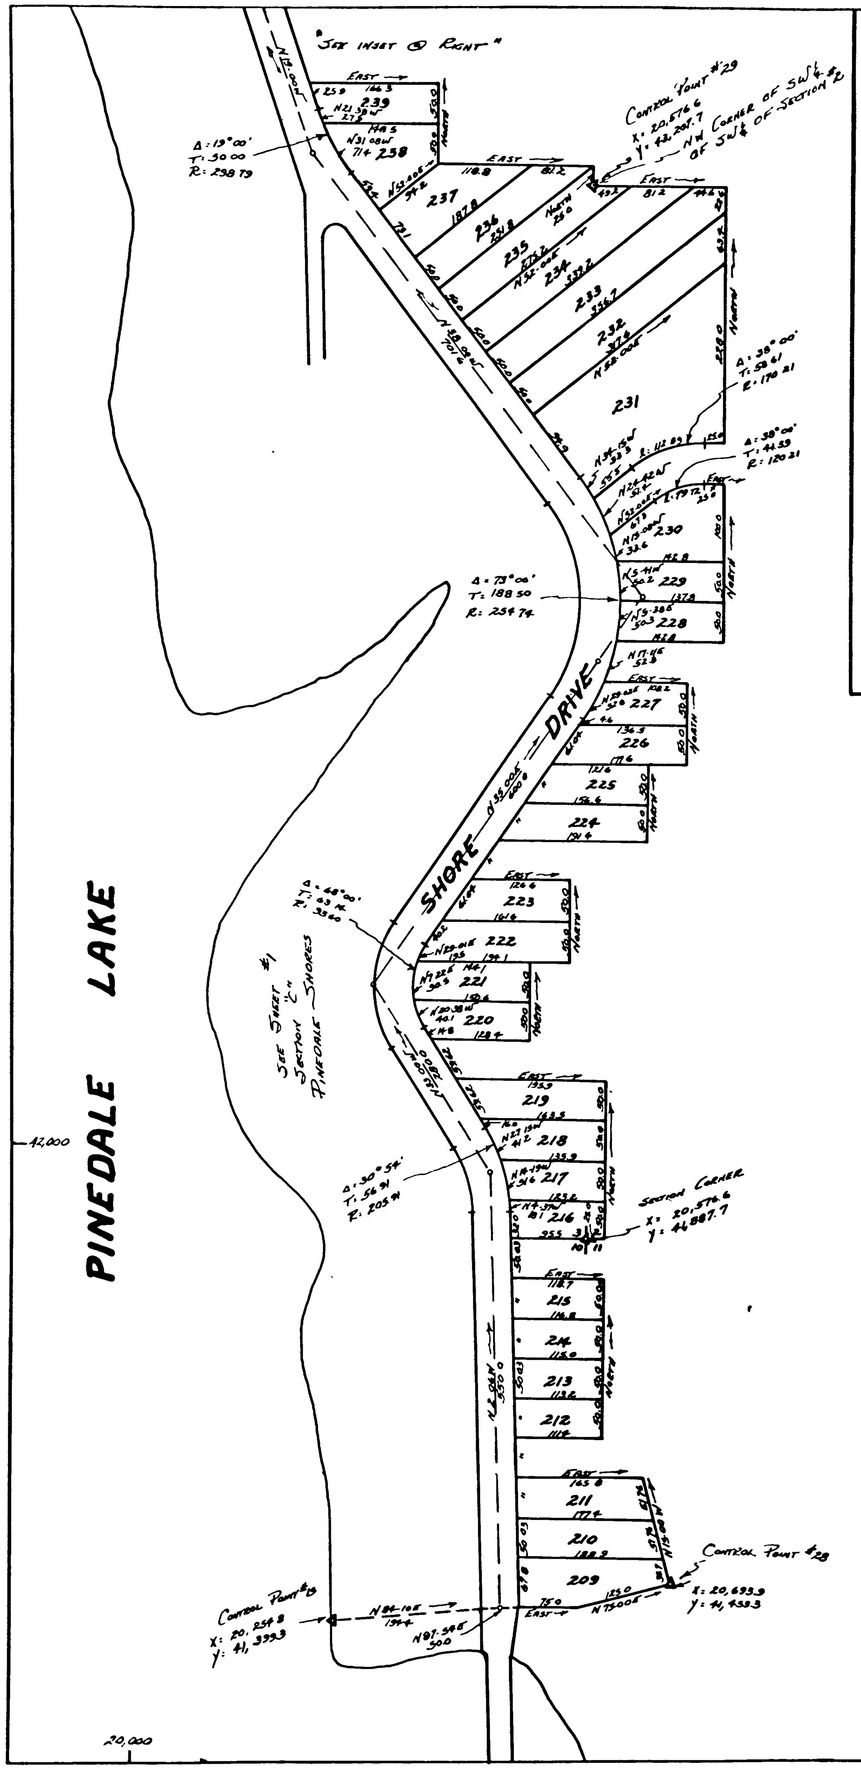

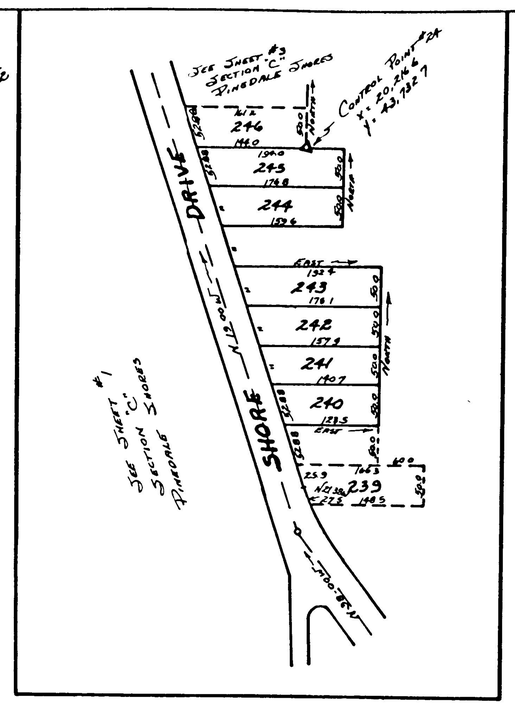

St Clair County, Alabama
October , 1956

We certify to the correctness of this survey and plat.

Carl O. Parker
Carl O Parker
Registered Surveyor
Alabama License # 2381

Pinedale Development Corp. Owner
By Edward M. Wrenn Jr
Its Secretary

State of Alabama
County of St. Clair

I, , a Notary Public in and for the above County and State, hereby certify that, Edward M. Wrenn Jr, whose name is signed to the foregoing certificate as Secretary of Pinedale Development Corporation, as owner of the property contained in this plat, and who is known to me, acknowledged before me on this day that, being informed of the contents of this certificate, he, as such officer, and with full authority, executed the same voluntarily for and as the act of said Corporation.

Given under my hand and offical notarial seal this Day of October, 1956.

C C Scott
Notary Public

My Commission expires. August 9-1960

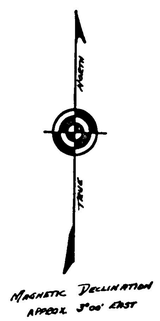

SECTION "C"
SHEET 4

PINEDALE SHORES

ST. CLAIR COUNTY ALABAMA
TOWNSHIP 14 RANGE 3
SECTIONS 2, 3, 10, & 11

Scale.
100 0 400 Feet

Carl O Parker
Surveyor
Alabama Registration # 2381

SHEET #4