25-A

Page 26

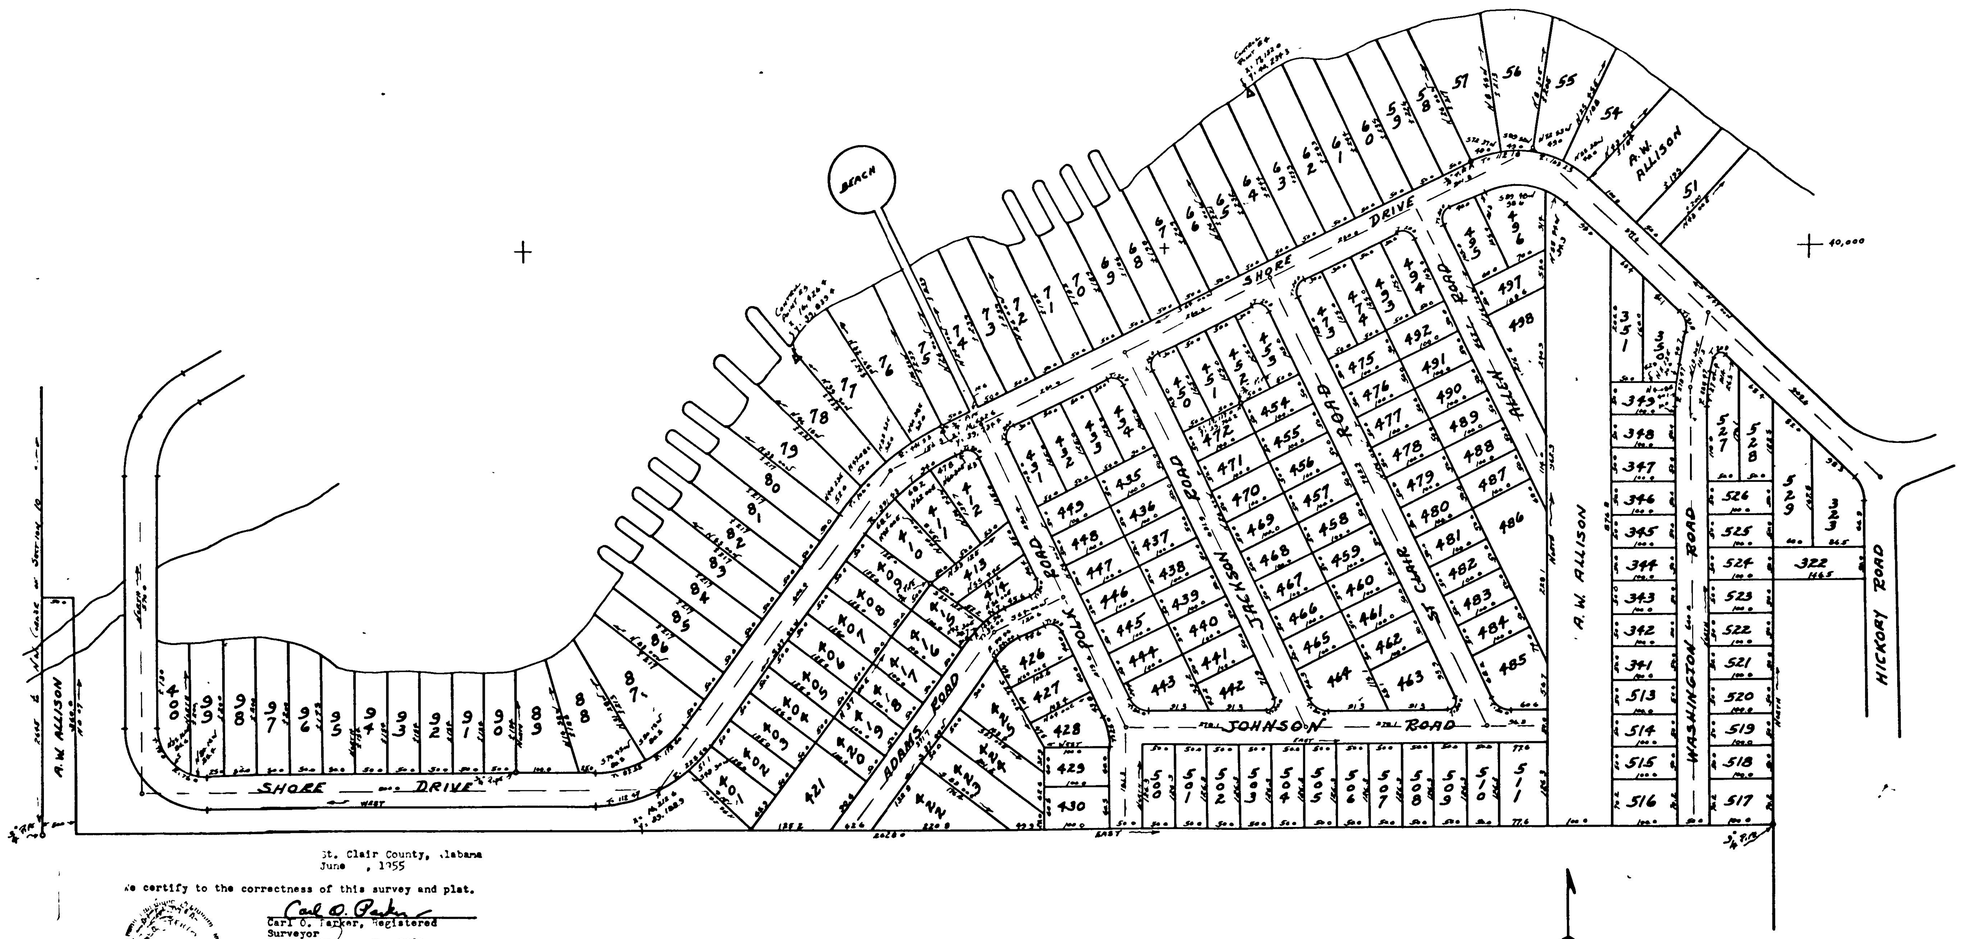

St. Clair County, Alabama
June , 1955

We certify to the correctness of this survey and plat.

Carl O. Parker
Carl O. Parker, Registered
Surveyor
Alabama License No. 2381

The PINEDALE DEVELOPMENT CORP.
By Edward W. Wrenn Jr.
Its Secretary

State of ALABAMA
County of St. Clair
I, Ely Chase, a Notary Public in and for the above County and State, hereby certify that Edward Wrenn Jr., whose name as Secretary of THE PINEDALE DEVELOPMENT CORPORATION is signed to the foregoing certificate, as owner of the property contained in this plat, and who is known to me, acknowledged before on this day that, being informed of the contents of the certificate, he, as such Officer, and with full authority, executed the same voluntarily for and as the act of the said Corporation.
Given under my hand and offical Notarial Seal, this 10 day of June, 1955.

Ely Chase
NOTARY PUBLIC

MY Commission expires
July 17, 1958

The State of Alabama, St. Clair County.
I hereby certify that the within instrument was filed in this office for record on the 13 day of July, 1955 at 1 o'clock, and recorded in Record Book 4 Page 25-A and examined.
M. W. FORMAN, Judge of Probate

MAGNETIC DECLINATION APPROX 3° ON EAST

SECTION "A"
PINEDALE SHORES
ST. CLAIR COUNTY
ALABAMA
TOWNSHIP 14 RANGE 3
SECTION 10

SCALE
100 0 400 FEET

Carl O. Parker
Surveyor
Alabama Registration #2381

SHEET NO. 2