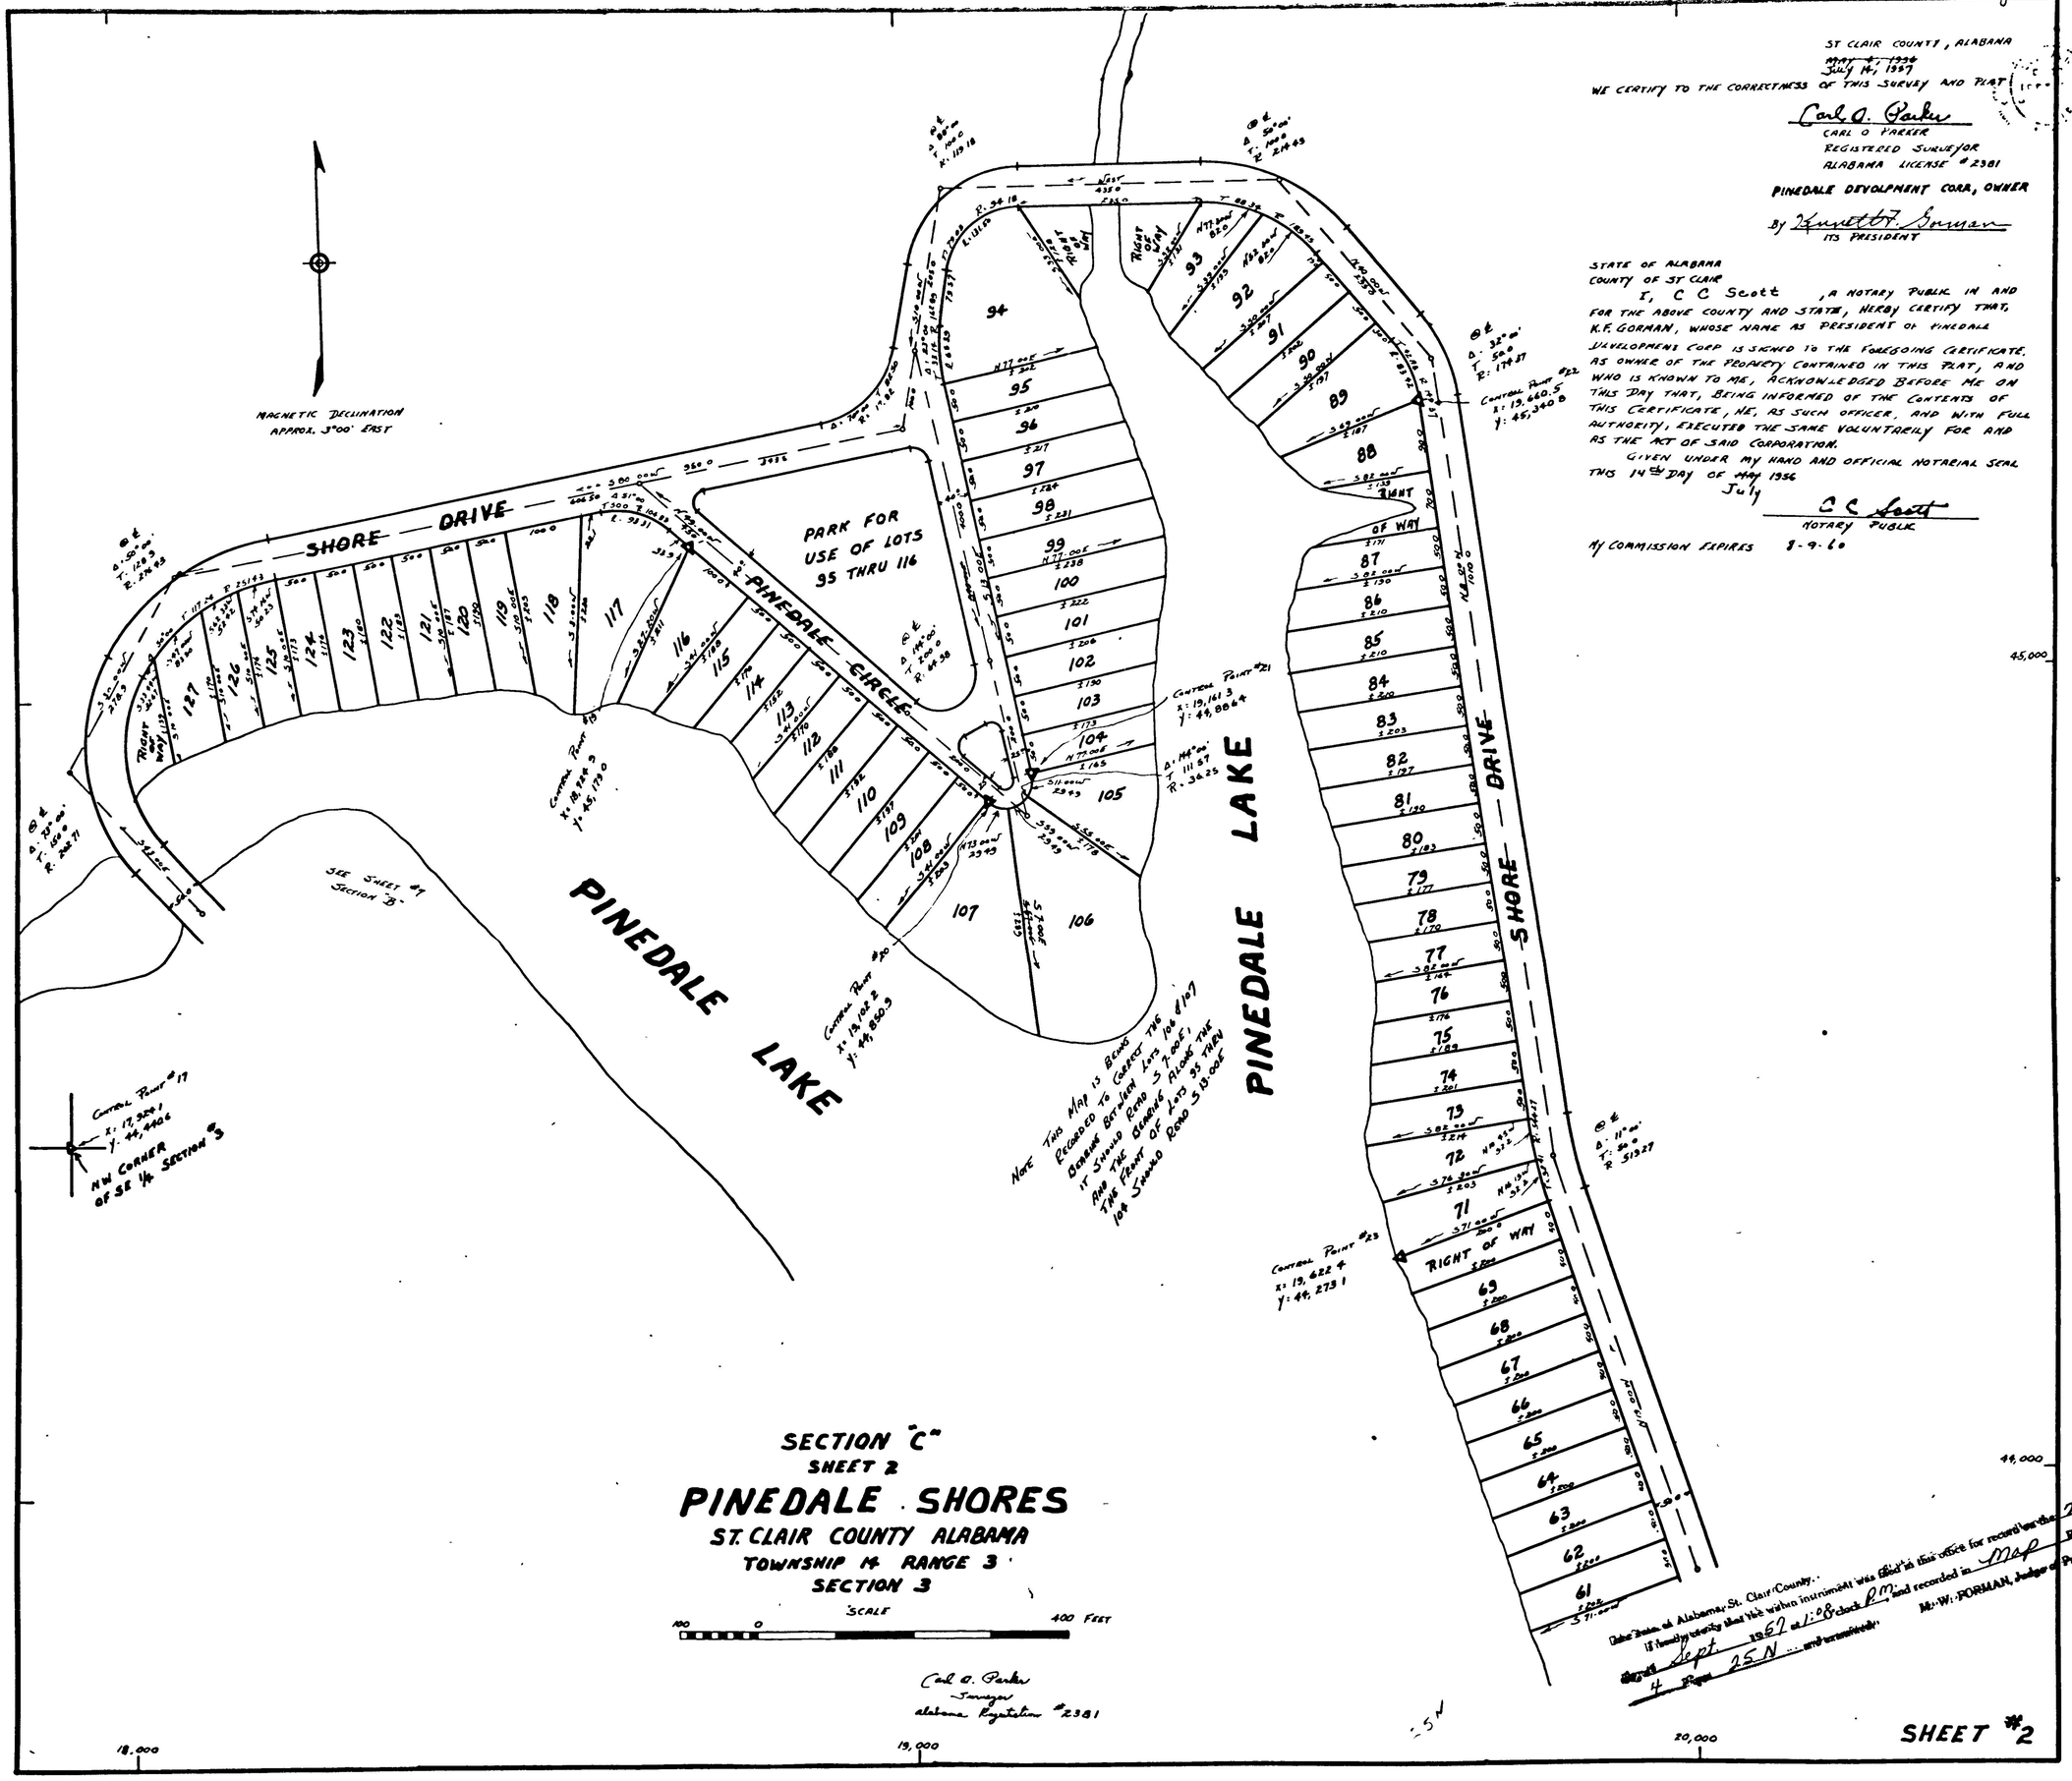

SECTION "C"
SHEET 2

PINEDALE SHORES

ST. CLAIR COUNTY ALABAMA
TOWNSHIP 14 RANGE 3
SECTION 3

SCALE
100 0 400 FEET

Carl O. Parker
Surveyor
Alabama Registration #2381

ST CLAIR COUNTY, ALABAMA
~~May 4, 1956~~
July 14, 1957

WE CERTIFY TO THE CORRECTNESS OF THIS SURVEY AND PLAT

Carl O. Parker
CARL O PARKER
REGISTERED SURVEYOR
ALABAMA LICENSE #2381

PINEDALE DEVELOPMENT CORP., OWNER

By K. F. Gorman
ITS PRESIDENT

STATE OF ALABAMA
COUNTY OF ST CLAIR

I, C C Scott, A NOTARY PUBLIC IN AND FOR THE ABOVE COUNTY AND STATE, HEREBY CERTIFY THAT, K.F. GORMAN, WHOSE NAME AS PRESIDENT OF PINEDALE DEVELOPMENT CORP IS SIGNED TO THE FOREGOING CERTIFICATE, AS OWNER OF THE PROPERTY CONTAINED IN THIS PLAT, AND WHO IS KNOWN TO ME, ACKNOWLEDGED BEFORE ME ON THIS DAY THAT, BEING INFORMED OF THE CONTENTS OF THIS CERTIFICATE, HE, AS SUCH OFFICER, AND WITH FULL AUTHORITY, EXECUTED THE SAME VOLUNTARILY FOR AND AS THE ACT OF SAID CORPORATION.

GIVEN UNDER MY HAND AND OFFICIAL NOTARIAL SEAL THIS 14th DAY OF ~~May~~ July 1956

C C Scott
NOTARY PUBLIC

MY COMMISSION EXPIRES 8-9-60

State of Alabama, St. Clair County.
I hereby certify that the within instrument was filed in this office for record on the 26 day of Sept 1957 at 1:08 o'clock P.M. and recorded in Map Book 4 Page 15N ... and examined.
M. W. FORMAN, Judge of Probate

SHEET #2