25-I

ST CLAIR COUNTY, ALABAMA
DECEMBER 6, 1955

WE CERTIFY TO THE CORRECTNESS OF THIS SURVEY AND PLAT.

Carl O Parker

CARL O PARKER
REGISTERED SURVEYOR
ALABAMA LICENSE #2381

PINEDALE DEVELOPMENT CORPORATION, OWNER
By Edward M. Wrenn Jr
ITS SECRETARY

STATE OF ALABAMA
COUNTY OF ST CLAIR

I, Joe F. ALLEN, A NOTARY PUBLIC IN AND FOR THE ABOVE COUNTY AND STATE, HEREBY CERTIFY THAT, EDWARD M WRENN JR, WHOSE NAME AS SECRETARY OF PINEDALE DEVELOPMENT CORPORATION IS SIGNED TO THE FOREGOING CERTIFICATE, AS OWNER OF THE PROPERTY CONTAINED IN THIS PLAT, AND WHO IS KNOWN TO ME, ACKNOWLEDGED BEFORE ME ON THIS DAY THAT, BEING INFORMED OF THE CONTENTS OF THE CERTIFICATE, HE, AS SUCH OFFICER, AND WITH FULL AUTHORITY, EXECUTED THE SAME VOLUNTARILY FOR AND AS THE ACT OF SAID CORPORATION.

GIVEN UNDER MY HAND AND OFFICIAL NOTARIAL SEAL, THIS 1st DAY OF DECEMBER, 1955

Joe F Allen
NOTARY PUBLIC

MY COMMISSION EXPIRES 6-23-59

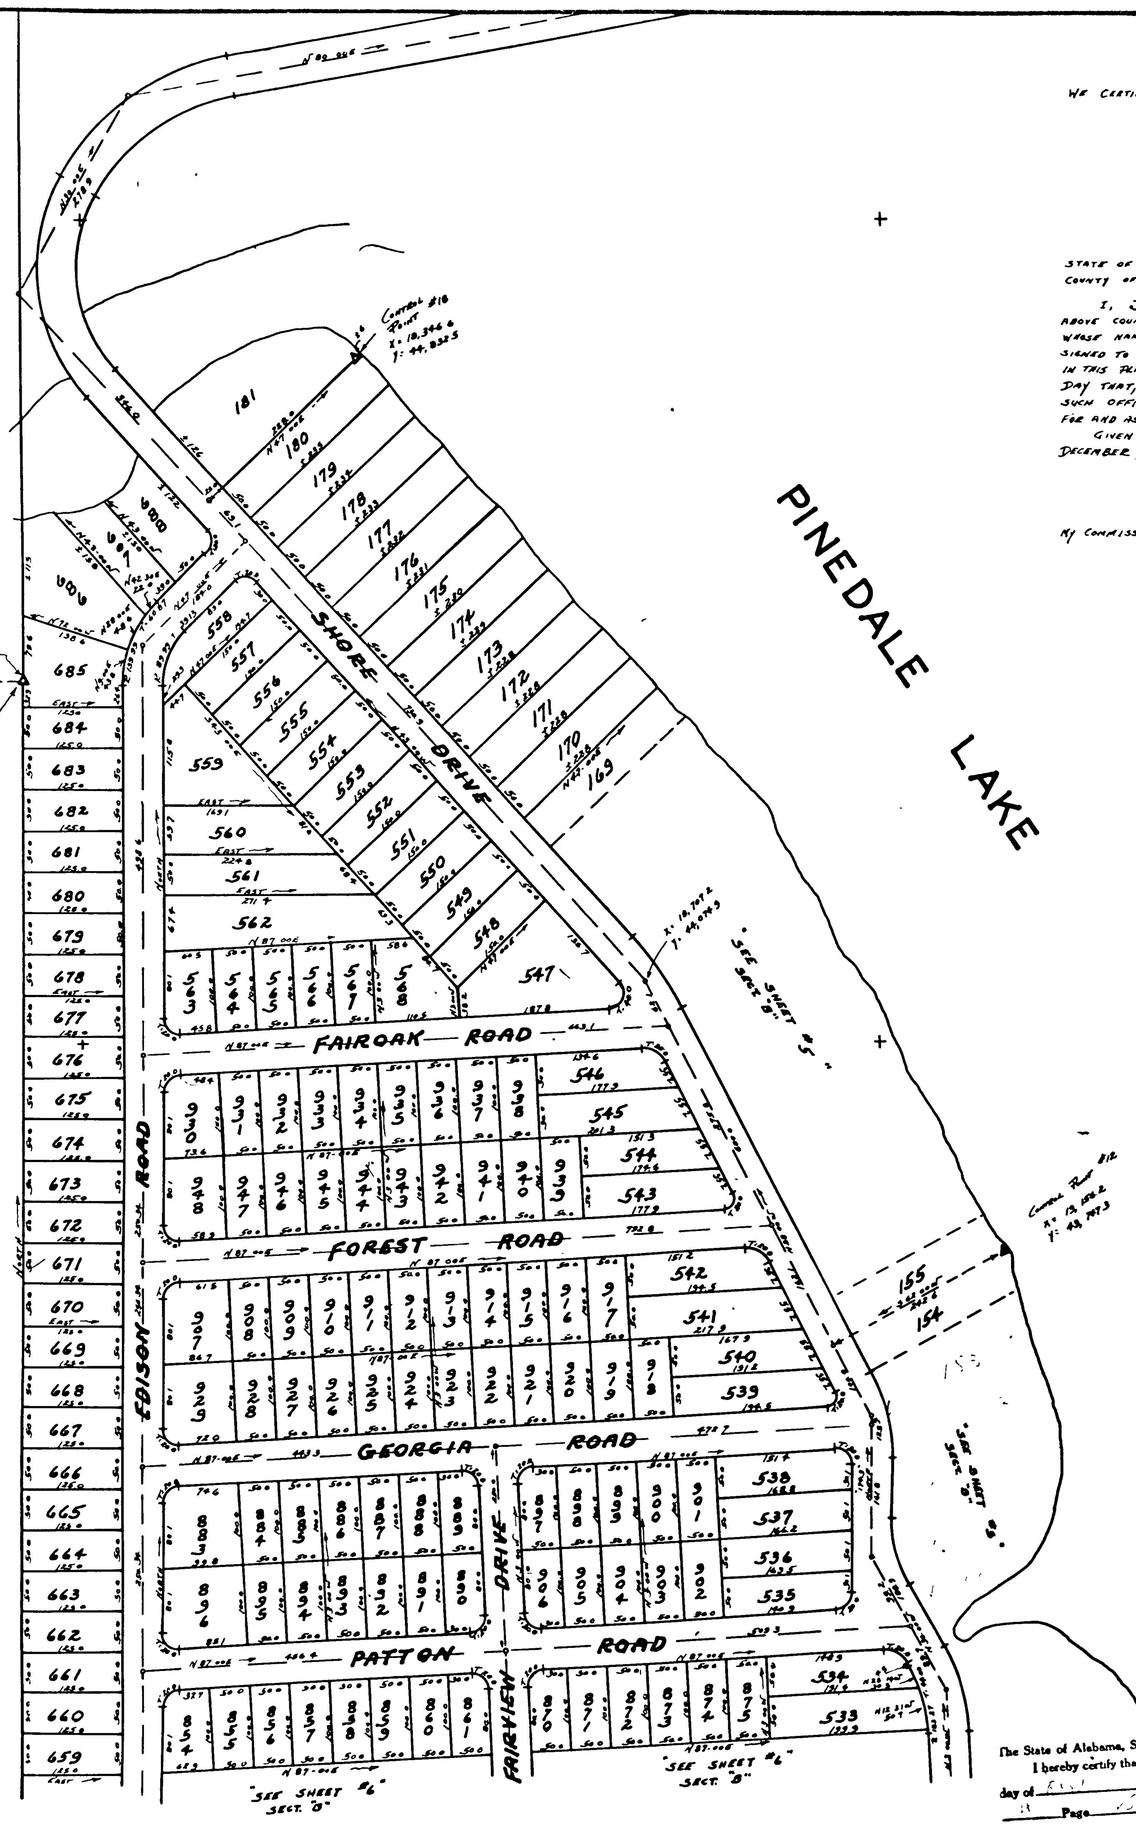

The State of Alabama, St. Clair County.
I hereby certify that the within instrument was filed in this office for record on the 25 day of [illegible] 19[illegible] at [illegible] O'clock [illegible] and recorded in [illegible] Record [illegible] Page [illegible] and examined.
M. W. FORMAN, Judge of Probate

SHEET #7

SECTION "B"

PINEDALE SHORES

ST. CLAIR COUNTY
ALABAMA
TOWNSHIP 14 RANGE 3
SECTION 3

SCALE
100 0 400 FEET

Carl O Parker
Surveyor
Alabama Registration #2381

Map 25-I