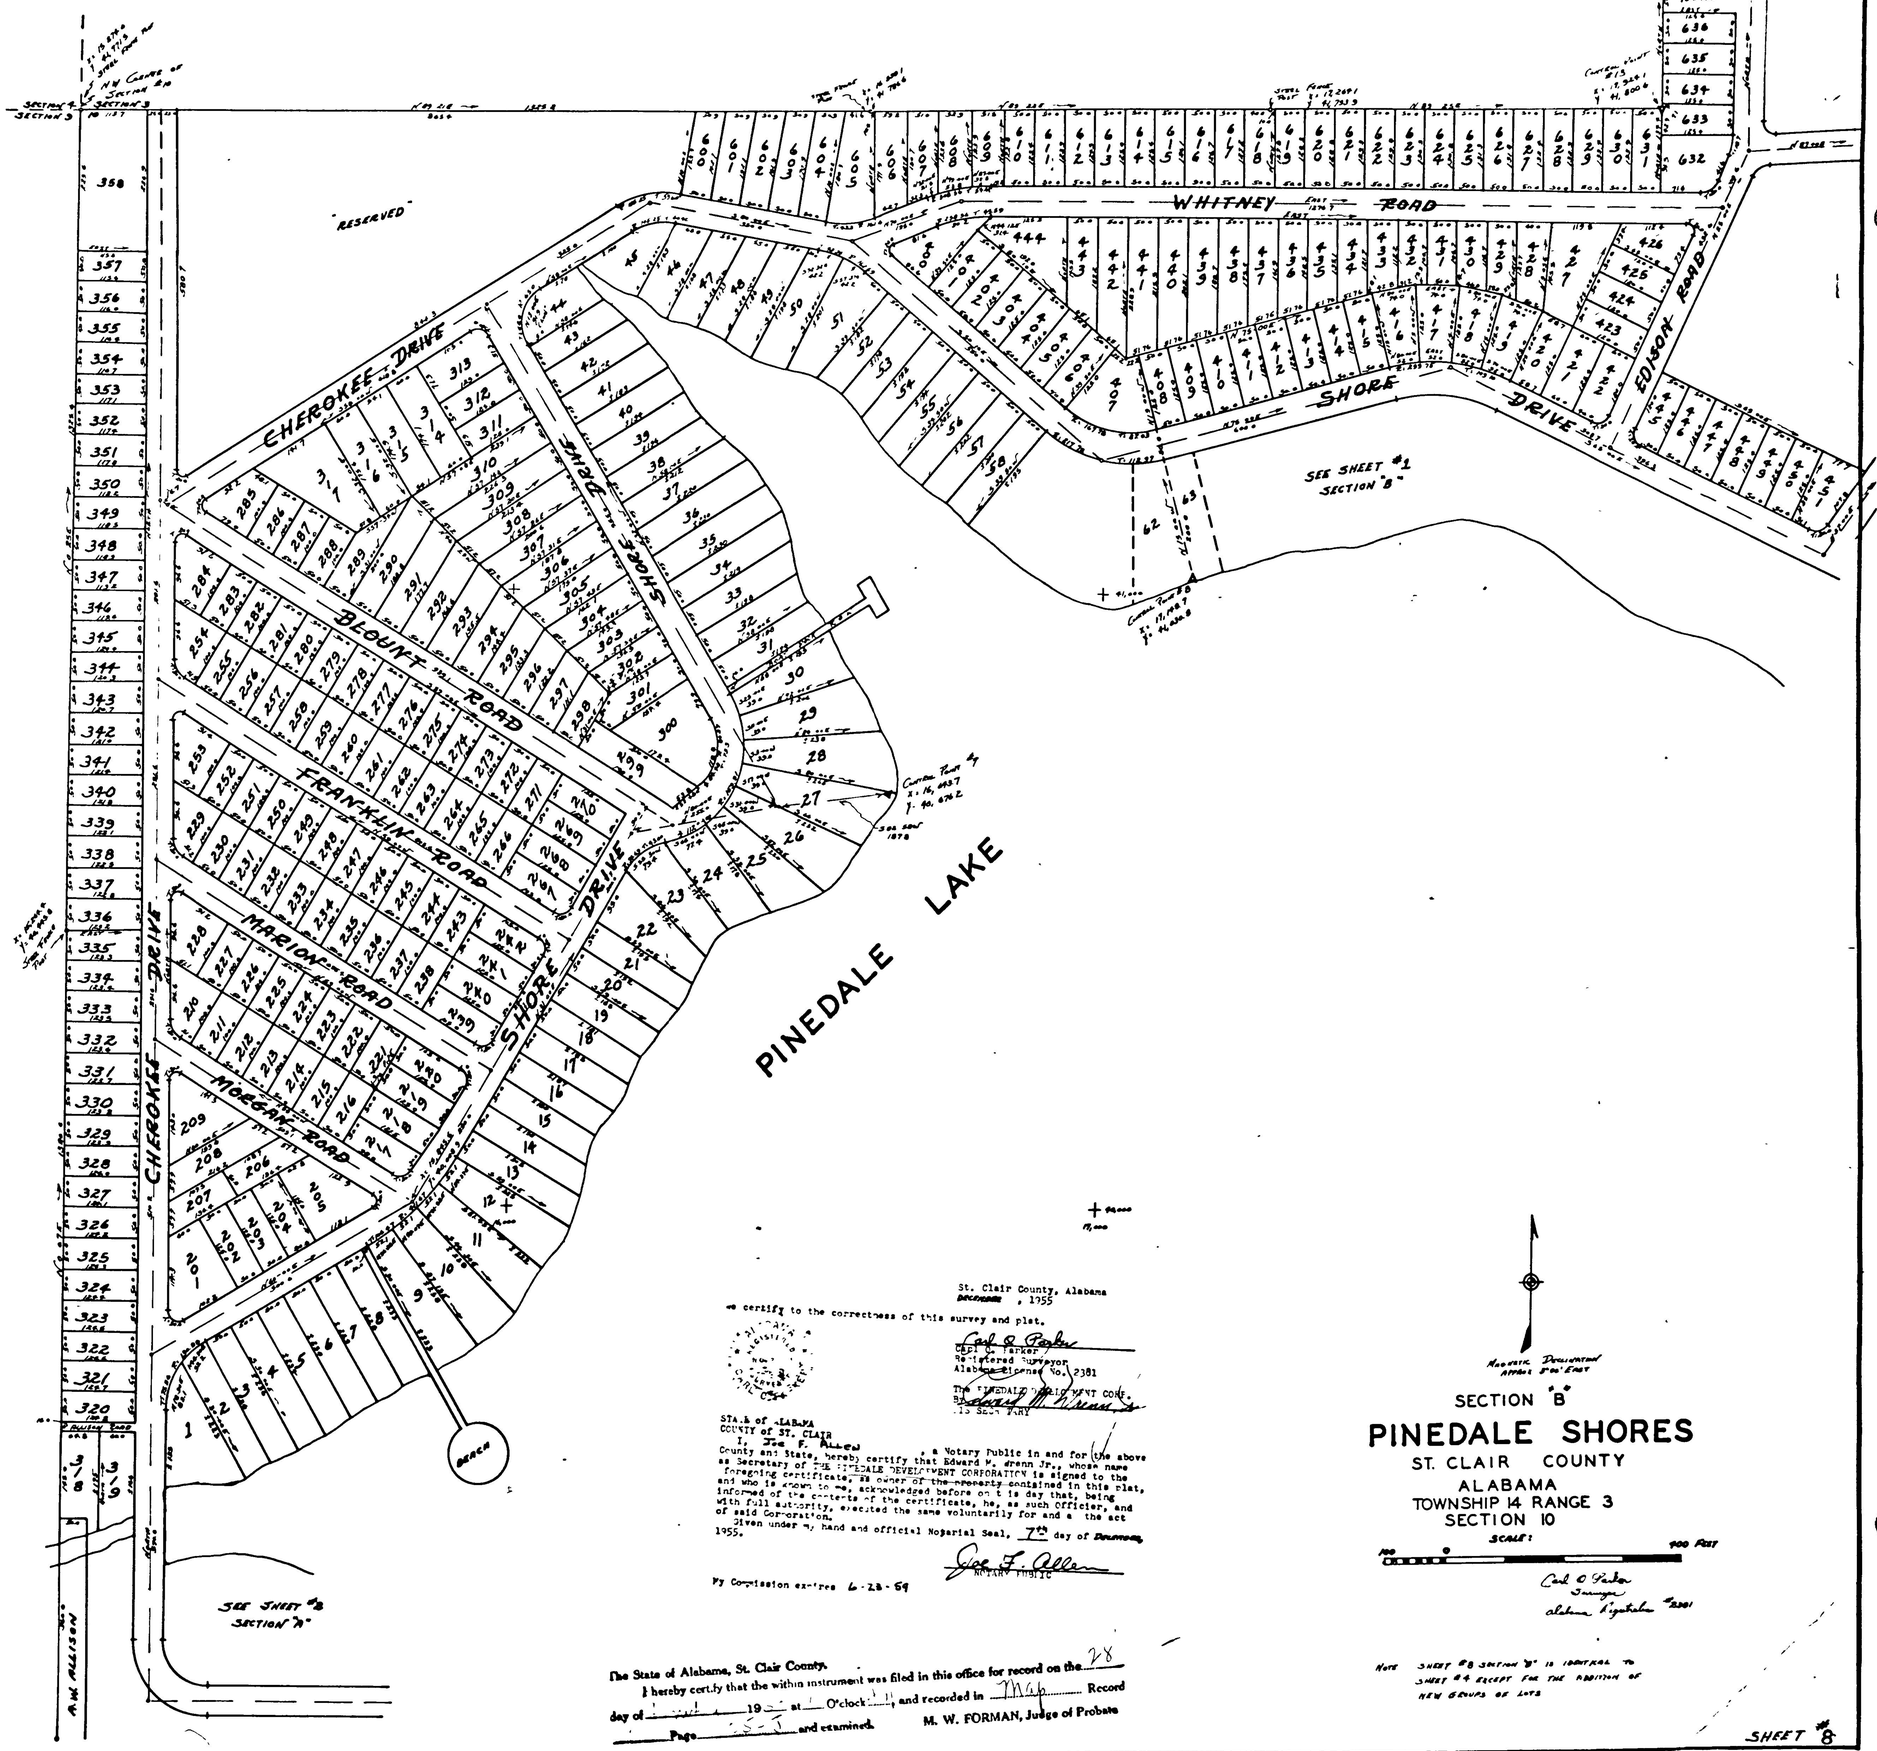

St. Clair County, Alabama
DECEMBER , 1955

We certify to the correctness of this survey and plat.

Carl C. Parker
Carl C. Parker
Registered Surveyor
Alabama License No. 2381

THE PINEDALE DEVELOPMENT CORP.
BY Edward M. Green Jr.
ITS SECRETARY

STATE of ALABAMA
COUNTY of ST. CLAIR

I, Joe F. Allen, a Notary Public in and for the above County and State, hereby certify that Edward M. Green Jr., whose name as Secretary of THE PINEDALE DEVELOPMENT CORPORATION is signed to the foregoing certificate, as owner of the property contained in this plat, and who is known to me, acknowledged before me on this day that, being informed of the contents of the certificate, he, as such officer, and with full authority, executed the same voluntarily for and as the act of said Corporation.

Given under my hand and official Notarial Seal, 7th day of DECEMBER, 1955.

Joe F. Allen
NOTARY PUBLIC

My Commission expires 6-28-59

The State of Alabama, St. Clair County.
I hereby certify that the within instrument was filed in this office for record on the 28 day of ____ 19__ at ____ O'clock ____, and recorded in Map Record ____ Page ____ and examined.

M. W. FORMAN, Judge of Probate

Magnetic Declination Approx 5° 0' East

SECTION "B"

PINEDALE SHORES

ST. CLAIR COUNTY
ALABAMA
TOWNSHIP 14 RANGE 3
SECTION 10

SCALE:
100 0 100 FEET

Carl C Parker
Surveyor
Alabama Registration #2381

NOTE SHEET #8 SECTION "B" IS IDENTICAL TO SHEET #4 EXCEPT FOR THE ADDITION OF NEW GROUPS OF LOTS

SHEET #8