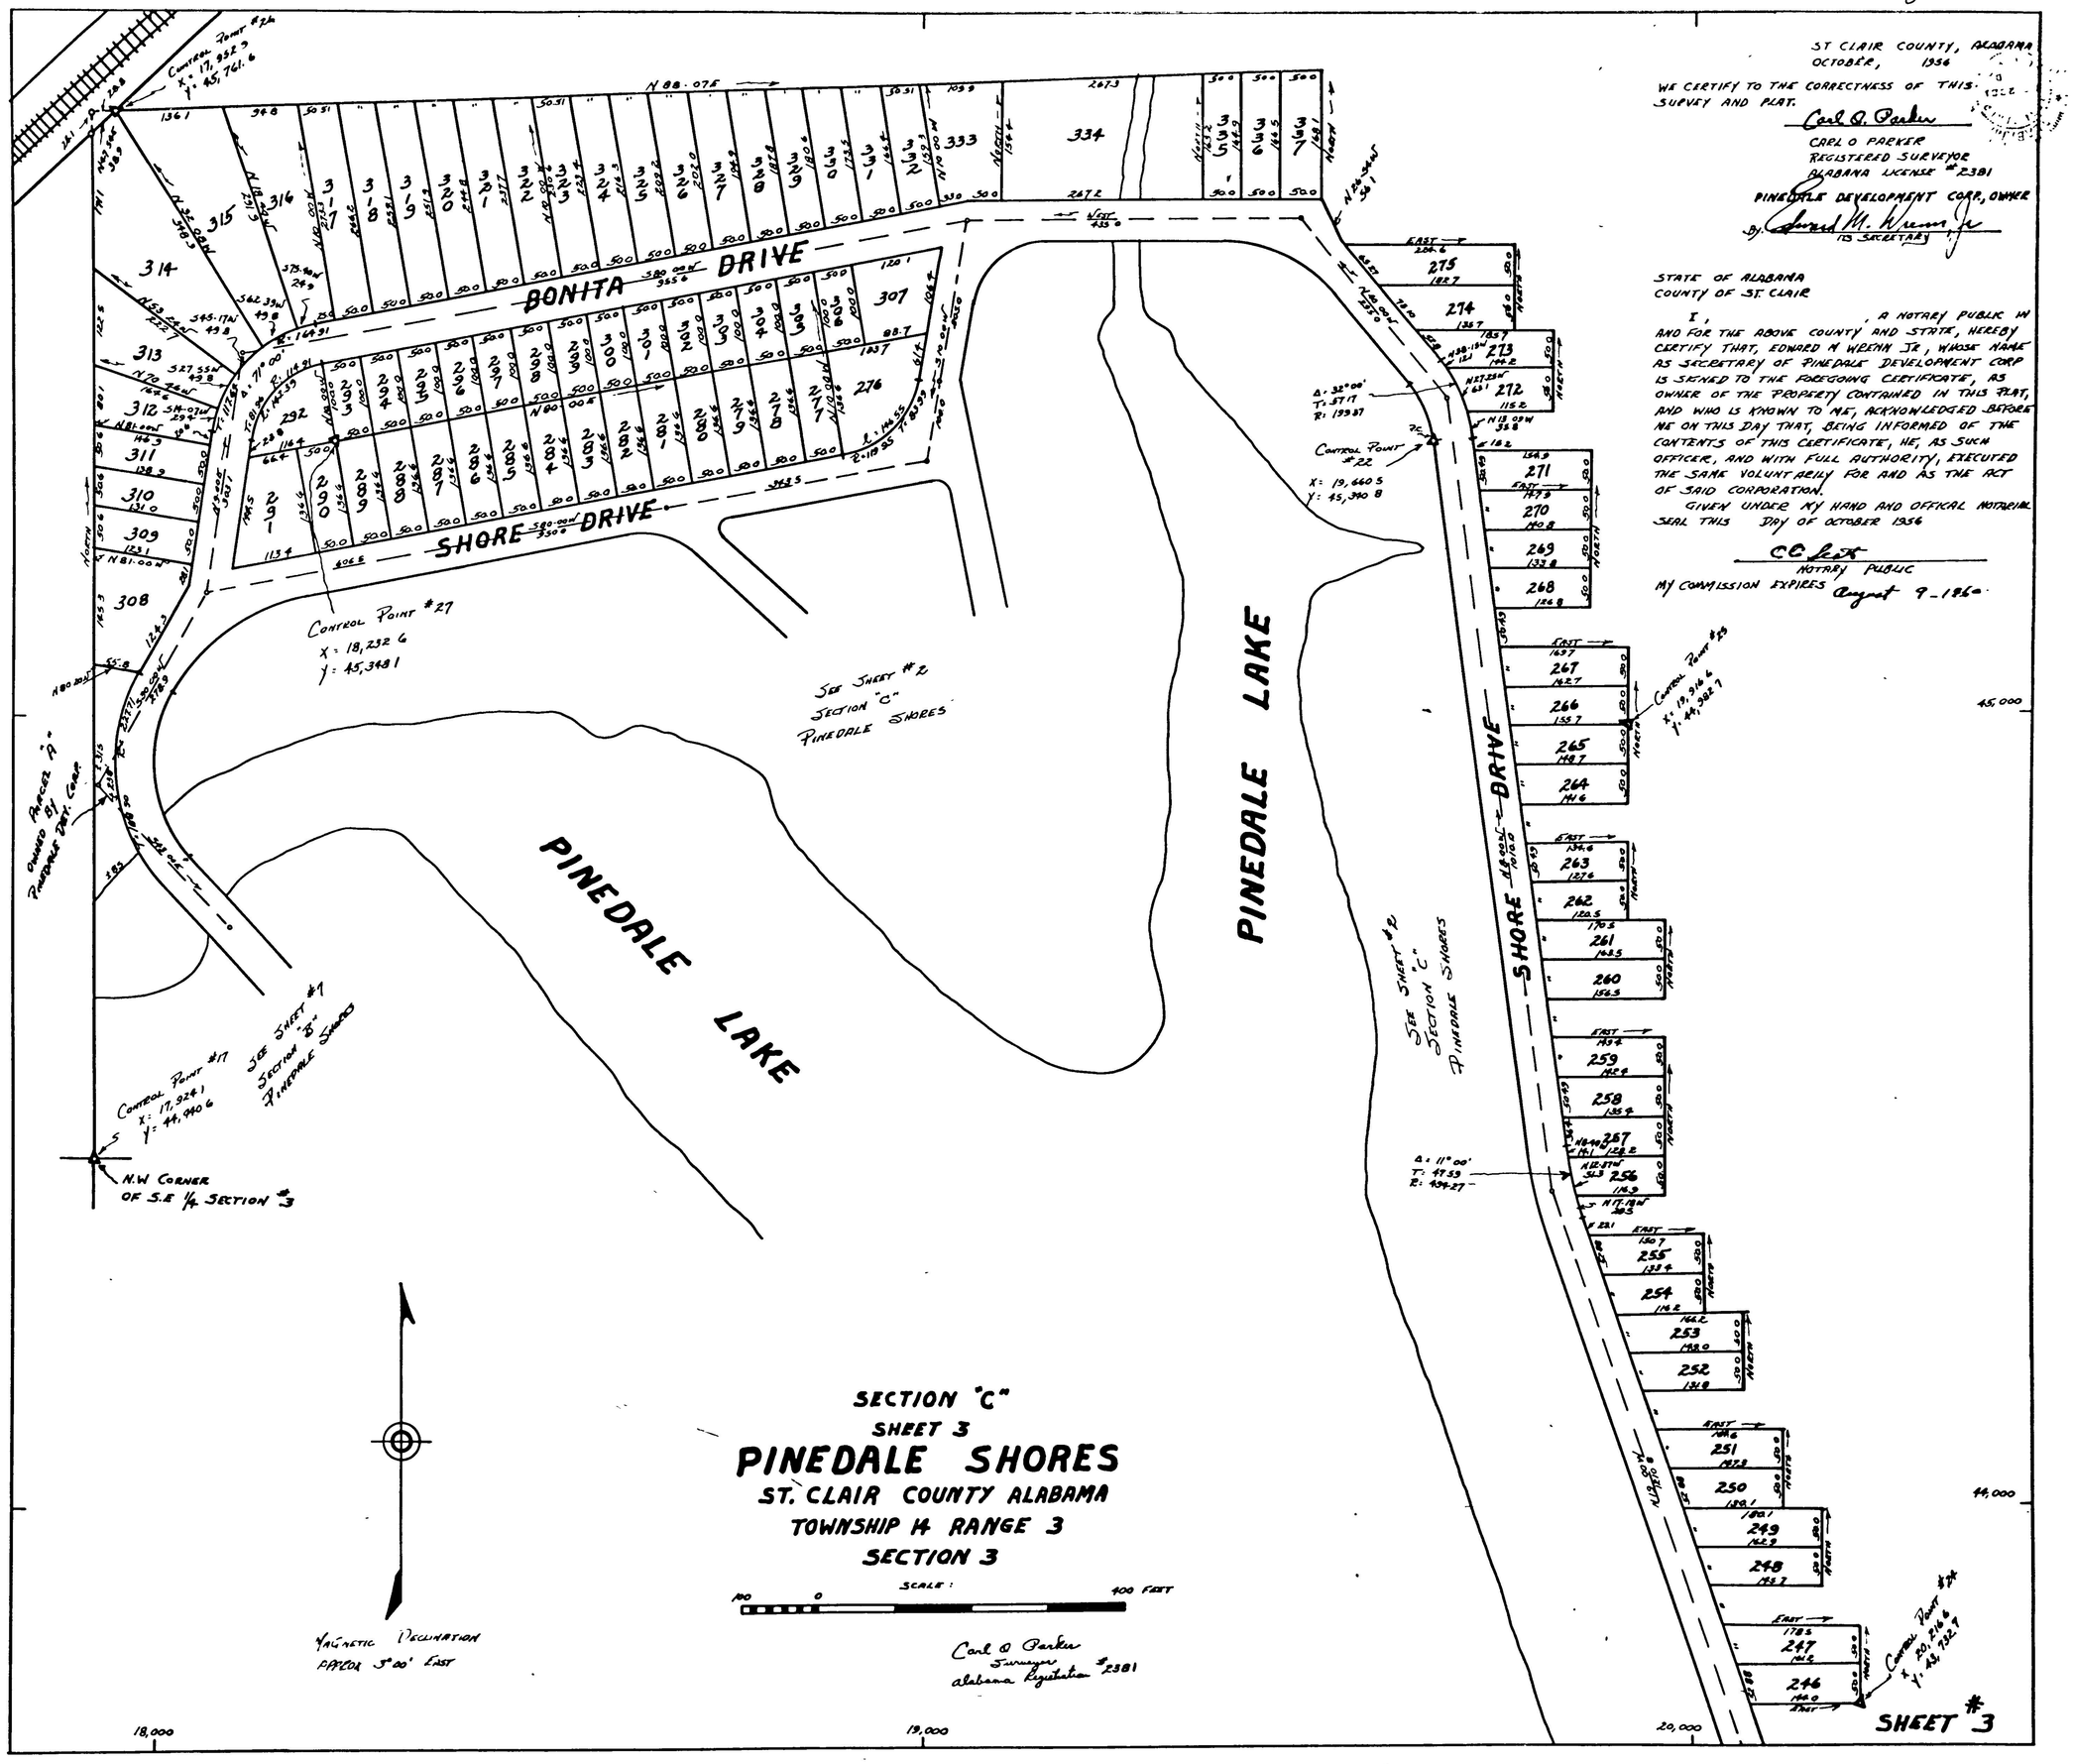

ST CLAIR COUNTY, ALABAMA
OCTOBER, 1956

WE CERTIFY TO THE CORRECTNESS OF THIS SURVEY AND PLAT.

Carl O. Parker
CARL O PARKER
REGISTERED SURVEYOR
ALABAMA LICENSE #2381

PINEDALE DEVELOPMENT CORP, OWNER
By: Edward M. Wrenn Jr.
ITS SECRETARY

STATE OF ALABAMA
COUNTY OF ST. CLAIR

I, , A NOTARY PUBLIC IN AND FOR THE ABOVE COUNTY AND STATE, HEREBY CERTIFY THAT, EDWARD M WRENN JR, WHOSE NAME AS SECRETARY OF PINEDALE DEVELOPMENT CORP IS SIGNED TO THE FOREGOING CERTIFICATE, AS OWNER OF THE PROPERTY CONTAINED IN THIS PLAT, AND WHO IS KNOWN TO ME, ACKNOWLEDGED BEFORE ME ON THIS DAY THAT, BEING INFORMED OF THE CONTENTS OF THIS CERTIFICATE, HE, AS SUCH OFFICER, AND WITH FULL AUTHORITY, EXECUTED THE SAME VOLUNTARILY FOR AND AS THE ACT OF SAID CORPORATION.

GIVEN UNDER MY HAND AND OFFICAL NOTARIAL SEAL THIS DAY OF OCTOBER 1956

CC Pat
NOTARY PUBLIC

MY COMMISSION EXPIRES August 9-1960