25-E

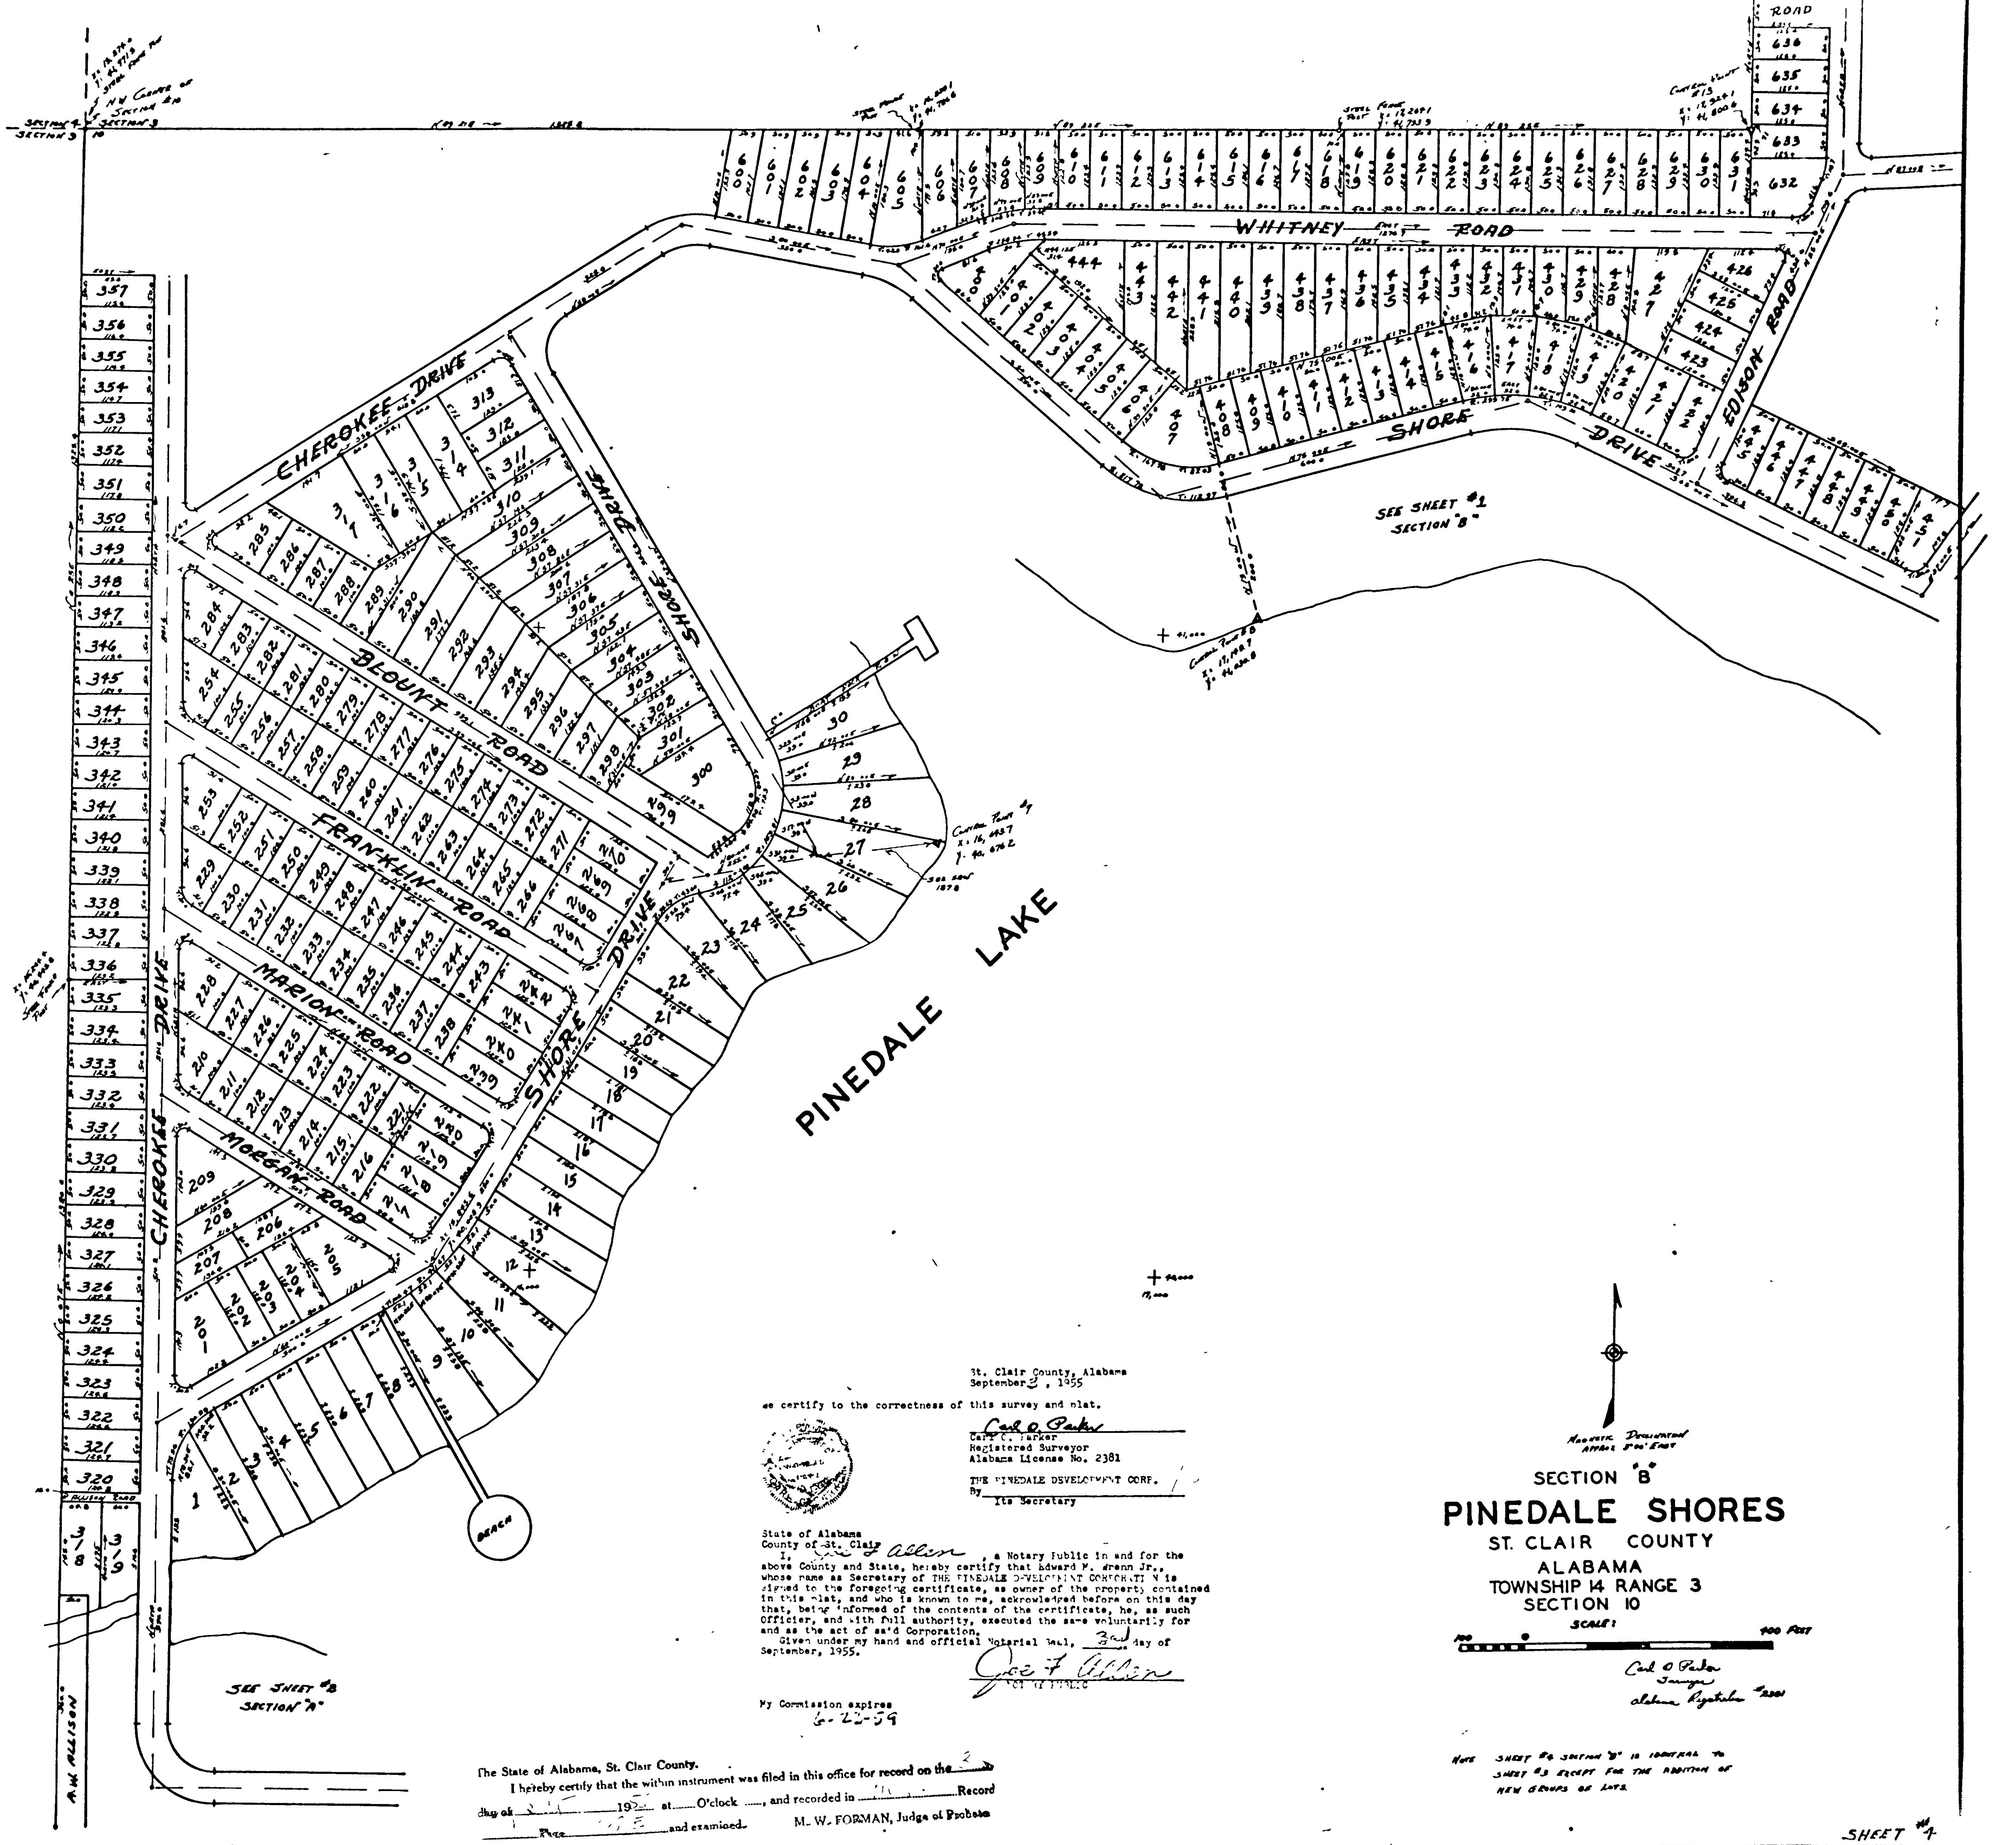

St. Clair County, Alabama
September 2, 1955

we certify to the correctness of this survey and plat.

Carl O. Parker
Carl O. Parker
Registered Surveyor
Alabama License No. 2381

THE PINEDALE DEVELOPMENT CORP.
By _____
Its Secretary

State of Alabama
County of St. Clair
I, Joe F. Allison, a Notary Public in and for the above County and State, hereby certify that Edward W. Wrenn Jr., whose name as Secretary of THE PINEDALE DEVELOPMENT CORPORATION is signed to the foregoing certificate, as owner of the property contained in this plat, and who is known to me, acknowledged before on this day that, being informed of the contents of the certificate, he, as such Officier, and with full authority, executed the same voluntarily for and as the act of said Corporation.
Given under my hand and official Notarial Seal, 3rd day of September, 1955.

Joe F. Allison
Notary Public

My Commission expires
6-22-59

The State of Alabama, St. Clair County.
I hereby certify that the within instrument was filed in this office for record on the 2 day of _____ 195_ at ____ O'clock ____, and recorded in _____ Record _____ Page _____ and examined.
M. W. FORMAN, Judge of Probate

Magnetic Declination Approx 5° 00' East

SECTION "B"

PINEDALE SHORES

ST. CLAIR COUNTY
ALABAMA
TOWNSHIP 14 RANGE 3
SECTION 10

SCALE: 100 — 400 FEET

Carl O. Parker
Surveyor
Alabama Registration #2381

NOTE: SHEET #4 SECTION "B" IS IDENTICAL TO SHEET #3 EXCEPT FOR THE ADDITION OF NEW GROUPS OF LOTS.

SHEET #4