St. Clair County, Alabama
July 5th, 1955

I certify to the correctness of this survey and plat.

Carl O. Parker
Carl O. Parker
Registered Surveyor
Alabama License No. 2381

THE PINEDALE DEVELOPMENT CORP.
By Edward M. Wrenn Jr.
Its Secretary

STATE OF ALABAMA
COUNTY OF ST CLAIR

I, Harriet C Edens, a Notary Public in and for the Above County and State, hereby certify that Edward M. Wrenn Jr., whose name as Secretary of THE PINEDALE DEVELOPMENT CORPORATION is signed to the foregoing certificate, as owner of the property contained in this plat, and who is known to me, acknowledged before on this day that, being informed of the contents of the certificate, he, as such Officer, and with full authority, executed the same voluntarily for and as the act of said Corporation.

Given under my hand and official Notarial Seal, this 5th day of July, 1955.

Harriet C Edens
NOTARY PUBLIC

My Commission expires

Magnetic Declination Approx. 3° East

SECTION "B"

PINEDALE SHORES

ST. CLAIR COUNTY
ALABAMA

TOWNSHIP 14 RANGE 3
SECTIONS 3 & 10

SCALE
100 0 400 FEET

Carl O. Parker
Surveyor
Alabama Registration #2381

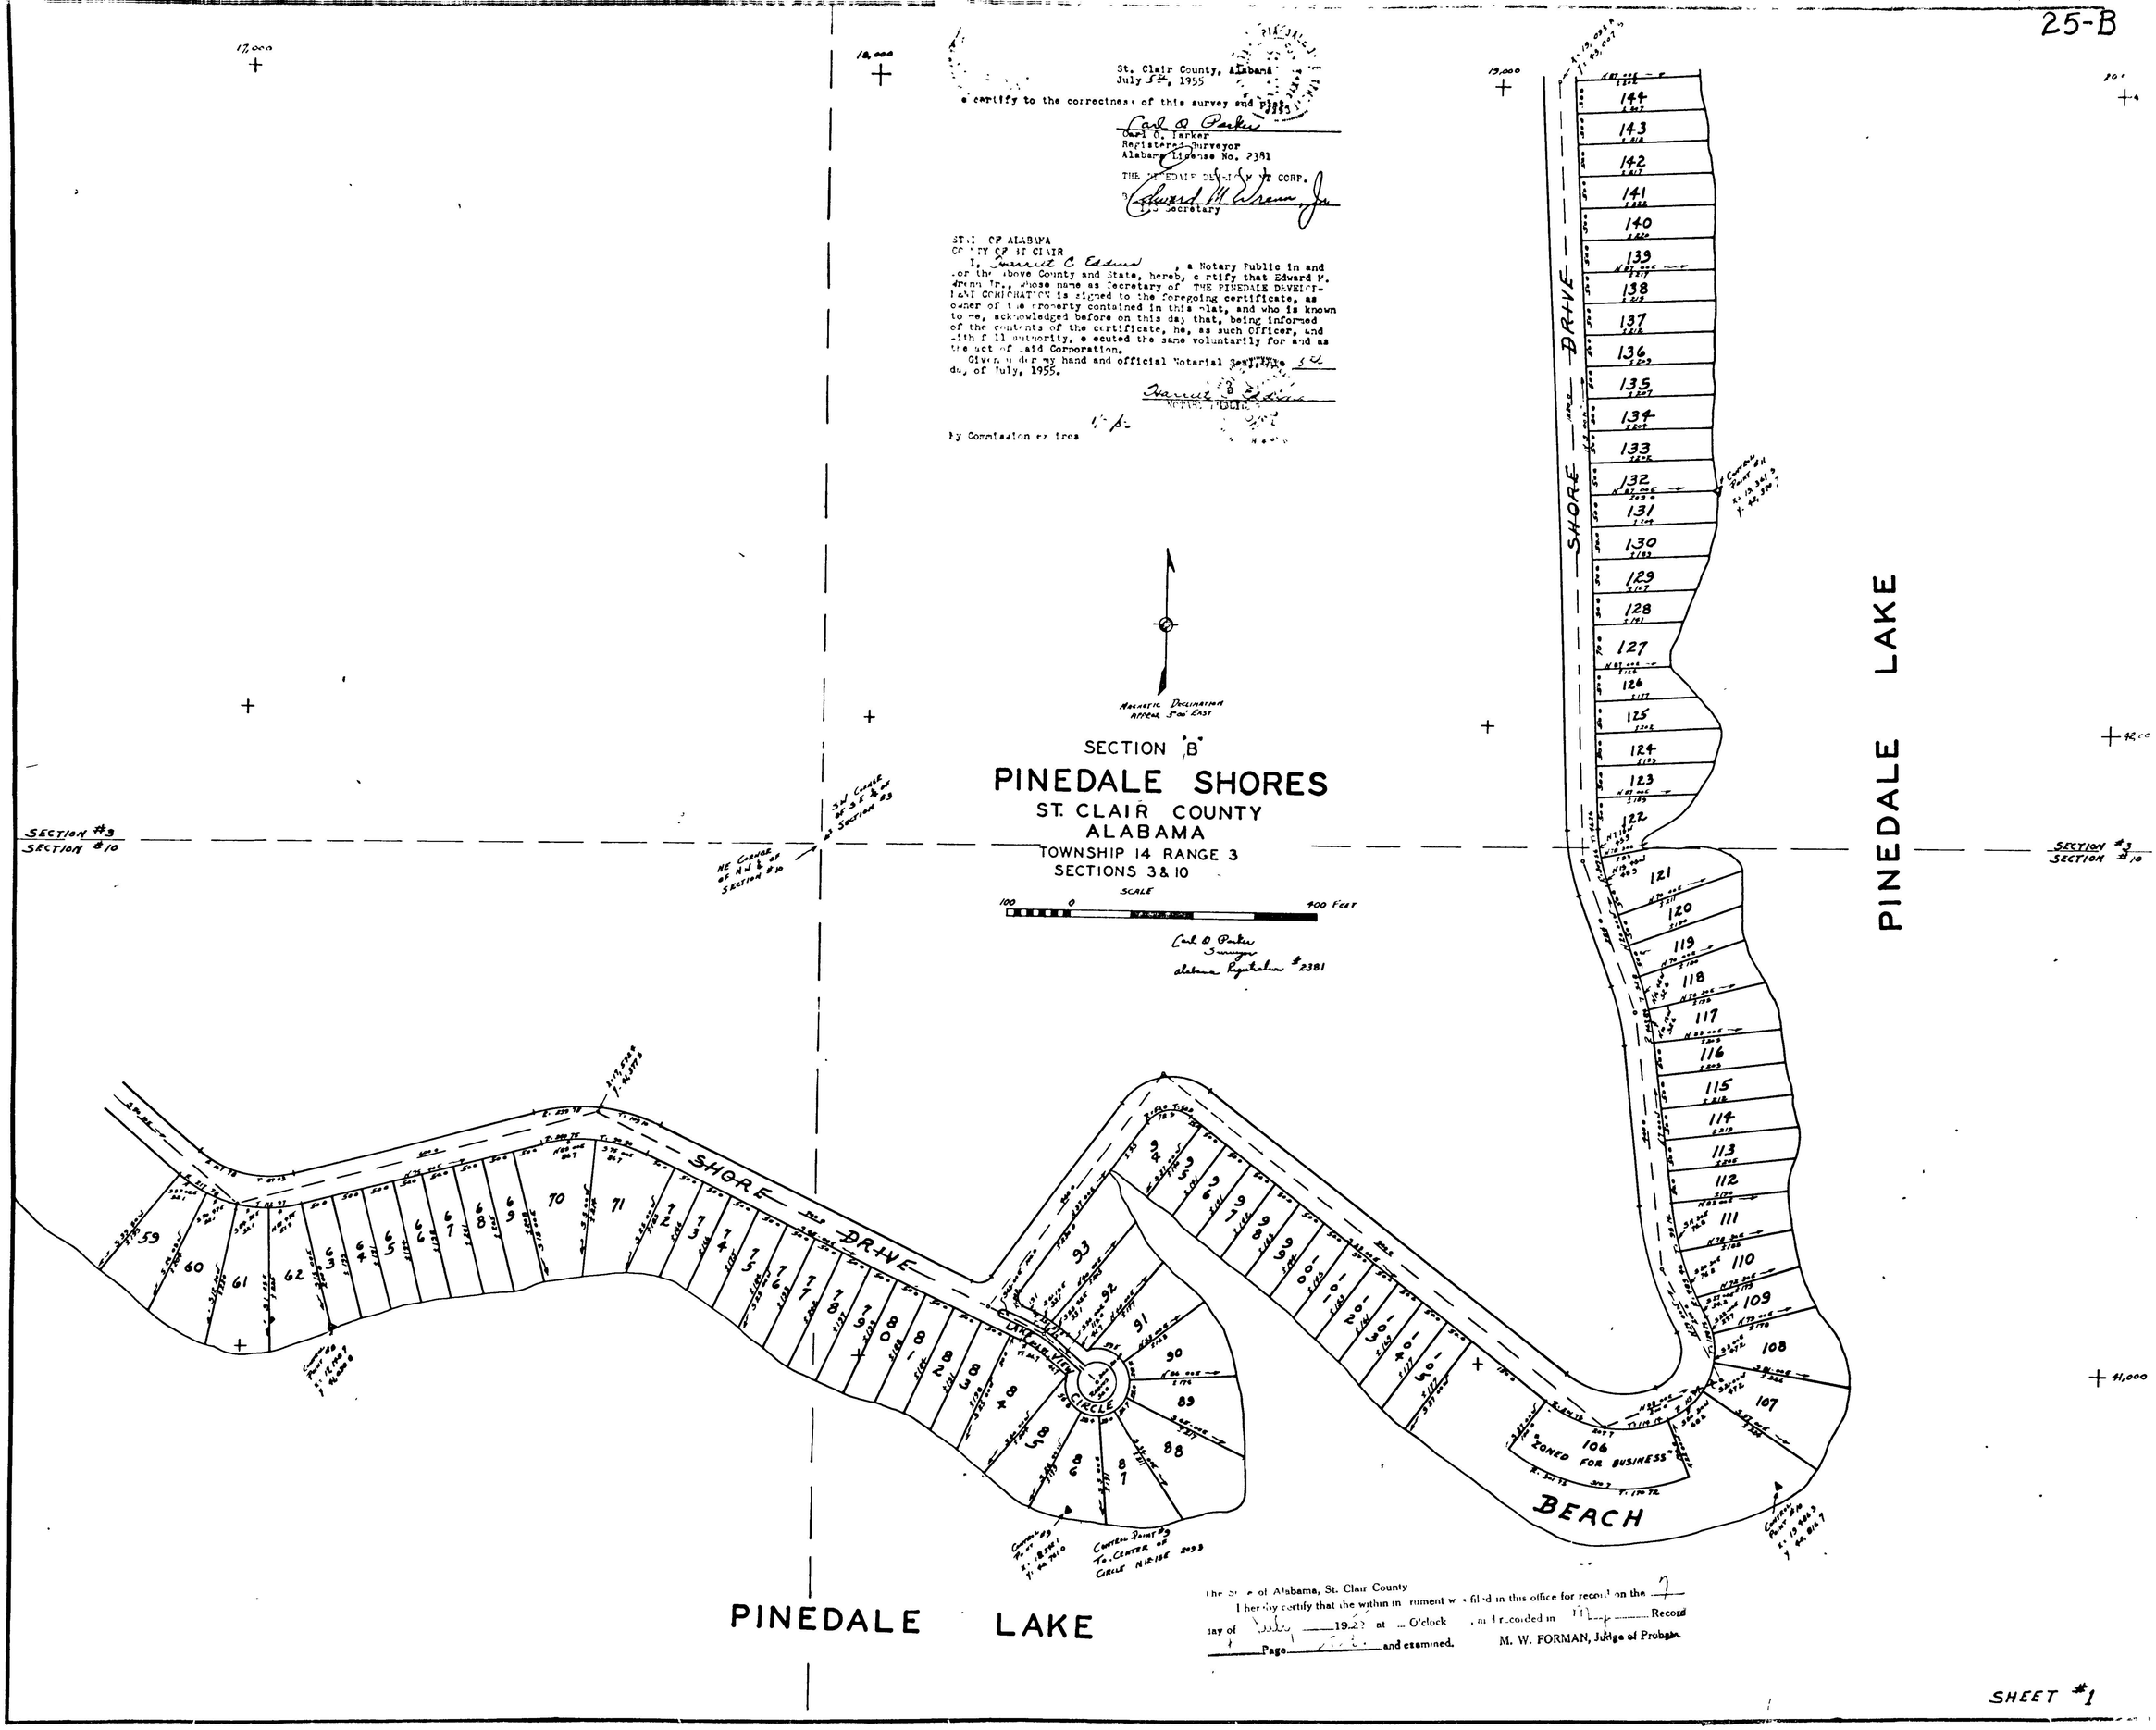

The State of Alabama, St. Clair County
I hereby certify that the within instrument was filed in this office for record on the 7 day of July 1955 at ... O'clock, and recorded in Map Book Page 1 and examined.
M. W. FORMAN, Judge of Probate

SHEET #1